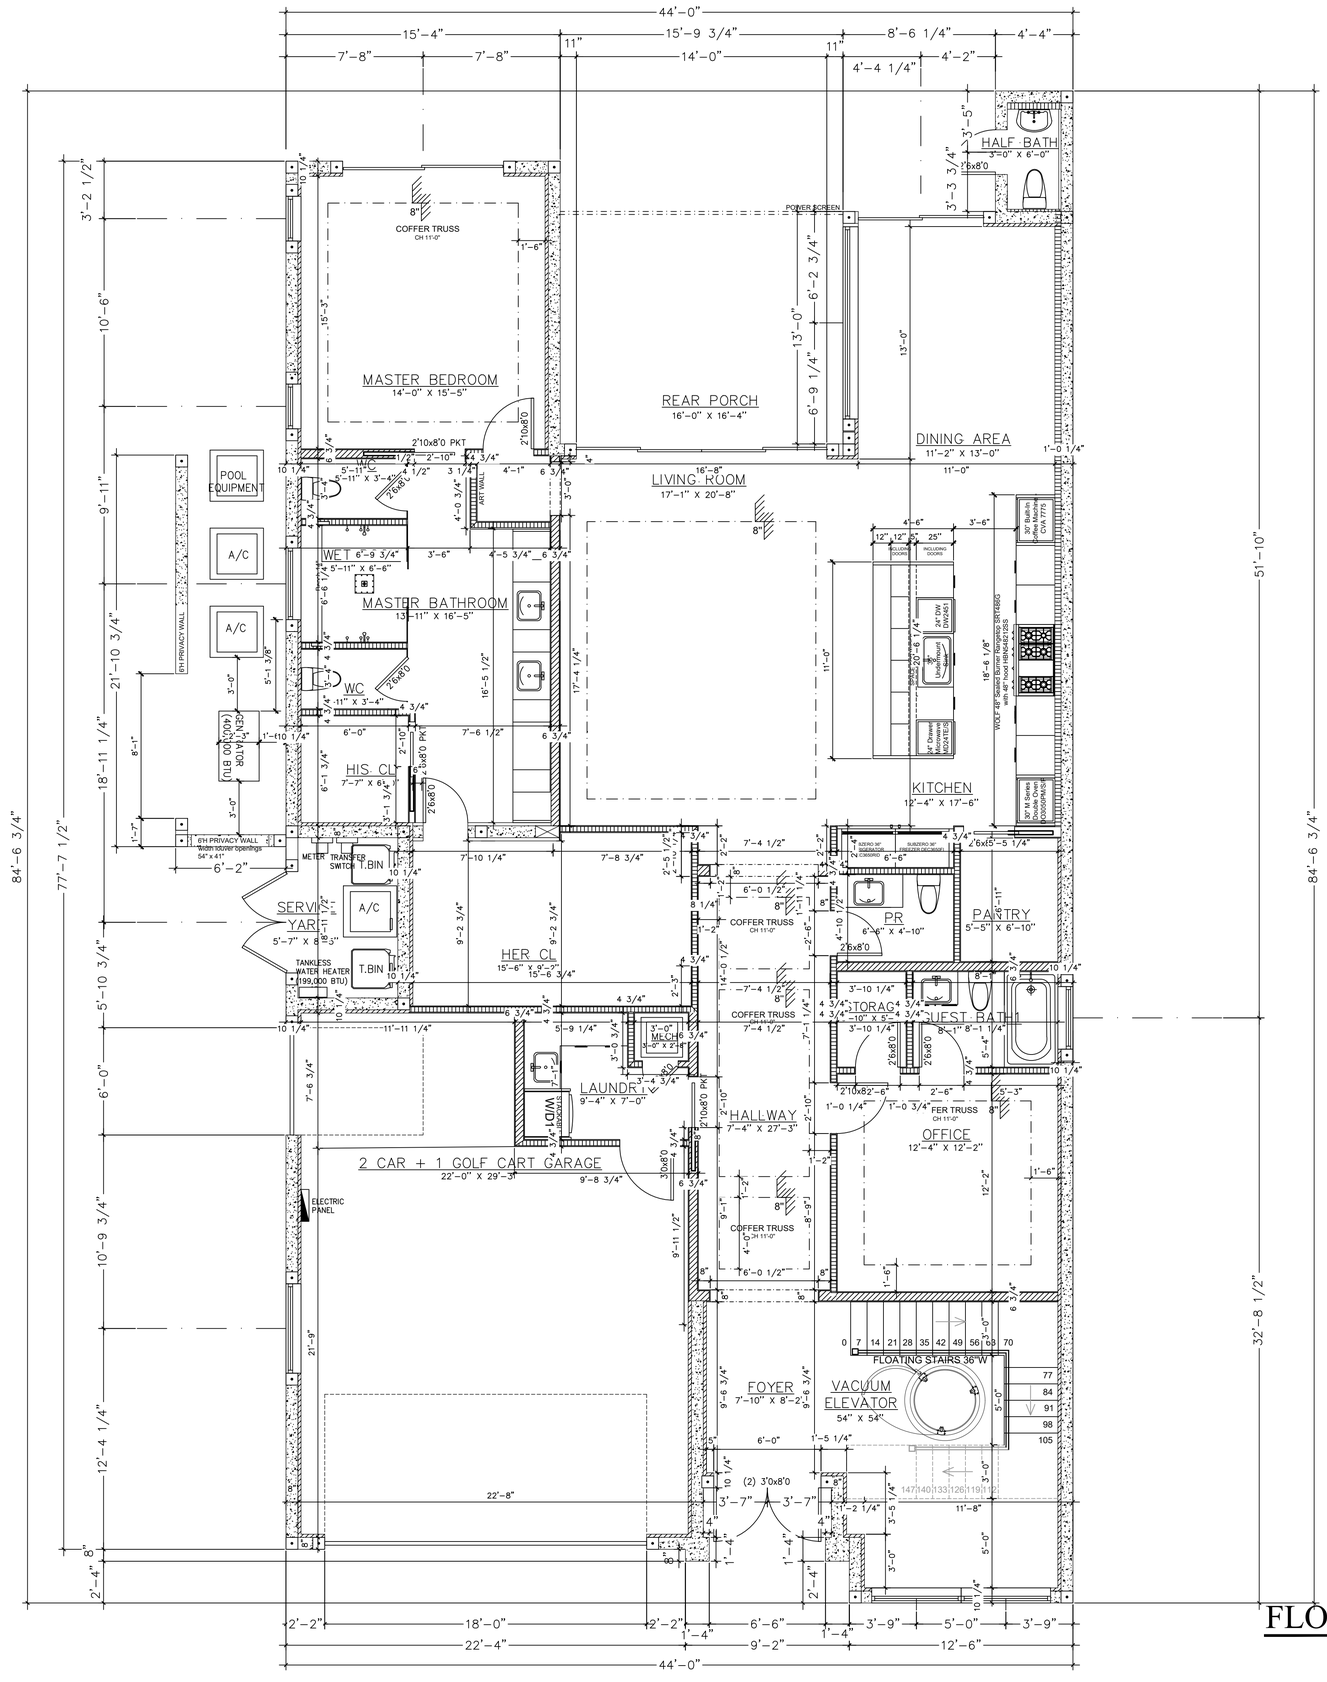


TYPICAL WALL SECTION DETAILS

2X4 STUD WALL WITH $\frac{5}{8}$" DRYWALL	
2X6 STUD WALL WITH $\frac{5}{8}$" DRYWALL	
CONCRETE WALL WITH 2X4 FURRED STUD AND $\frac{5}{8}$" DRYWALL	
CONCRETE WALL WITH FLAT 2X4 AND $\frac{5}{8}$" DRYWALL	

SQUARE FOOT TABULATION

FIRST FLOOR UNDER AC	2504 SQ.F
GARAGE	612 SQ.F
LANAI+FRONT PORCH (UNDER EYEBROW)	284 SQ.F
SECOND FLOOR UNDER AC	1586 SQ.F (63.4%)

FLOOR PLAN 1ST FLOOR

SCALE: 1/4"=1'-0"

PROPERTY ADDRESS:
13315 PROVENCE DRIVE
PALM BEACH GARDENS, FL

Gale James ASSET MANAGEMENT LLC

MAY RESIDENTIAL

PALM BEACH GARDENS CONSTRUCTION

STATE OF FLORIDA
PHILLIP HERRINGTON
AR102594
REGISTERED ARCHITECT

Create Date : 08/15/2025

Scale: As Noted

A. 1.1