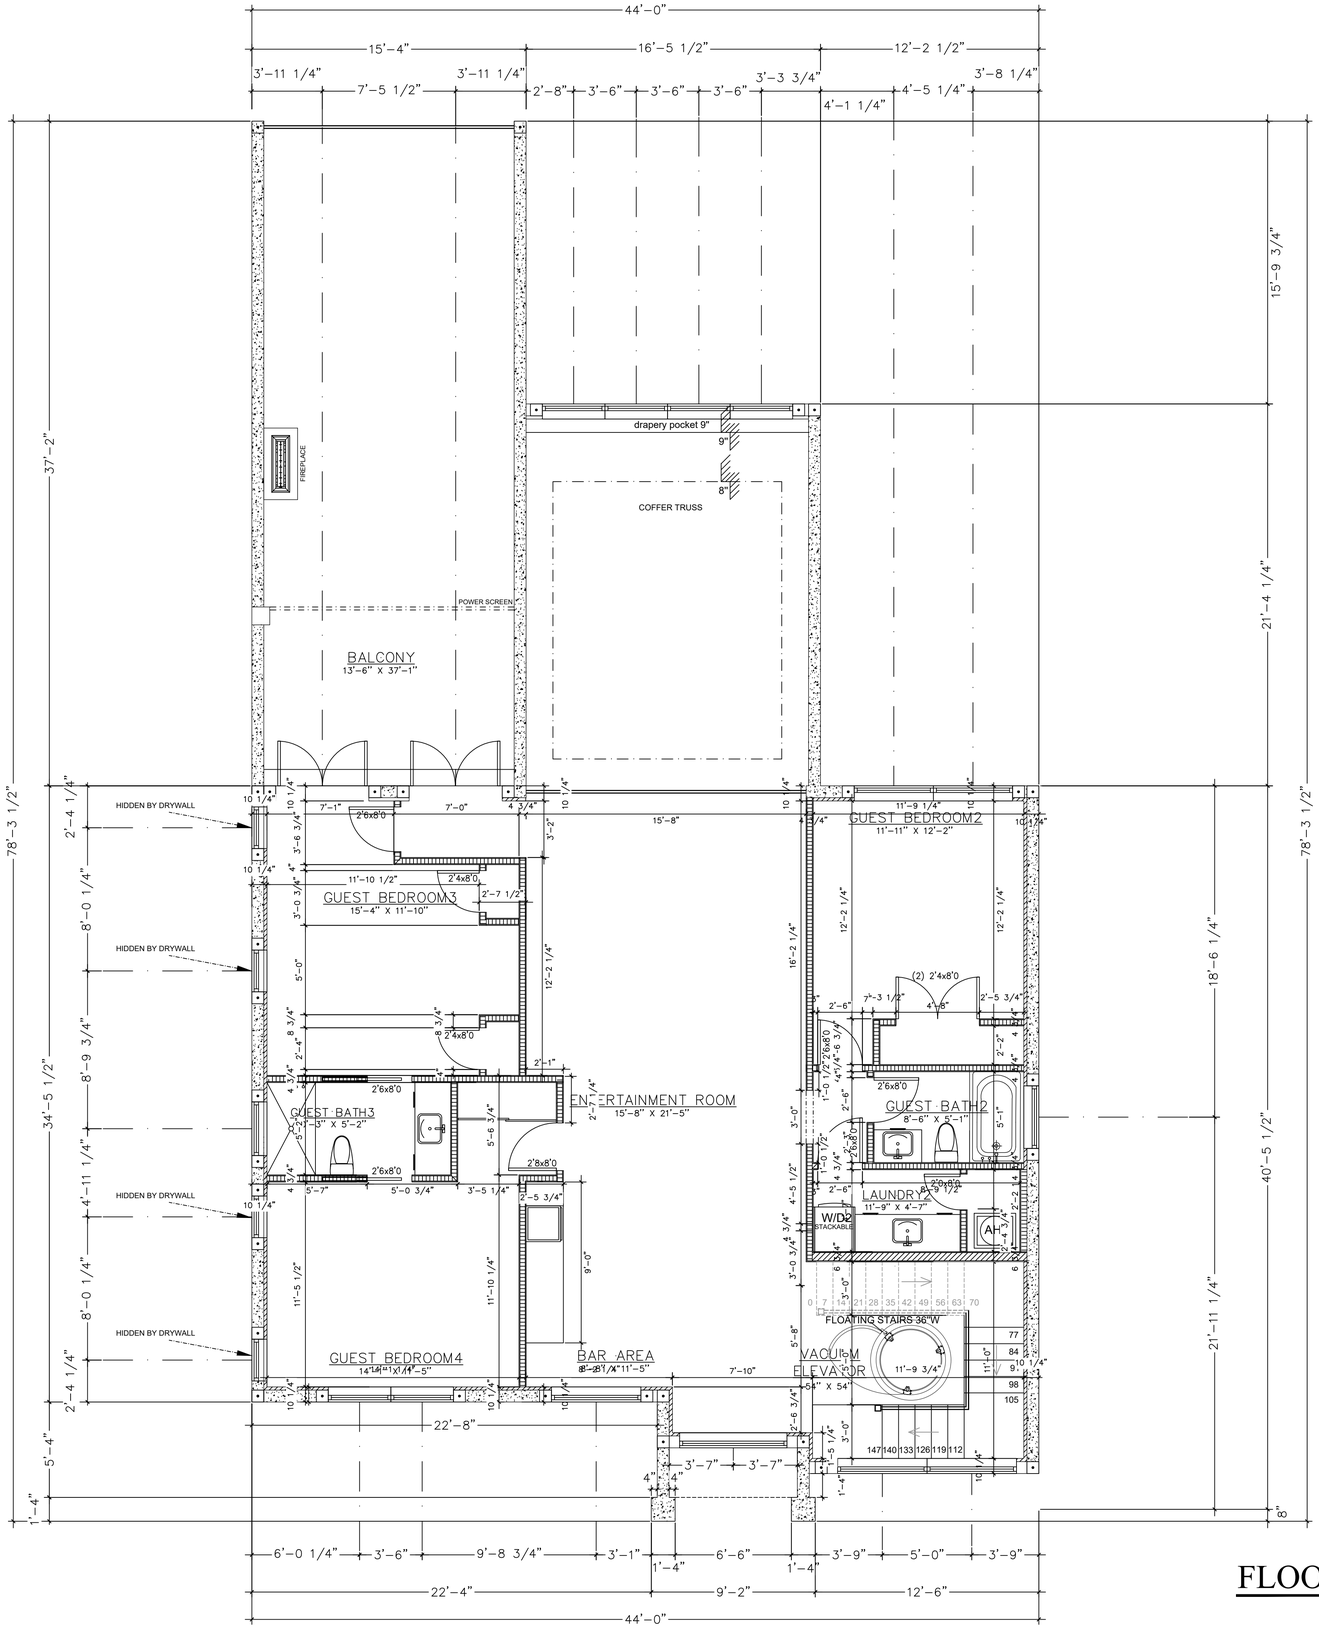


TYPICAL WALL SECTION DETAILS

2X4 STUD WALL WITH 5/8" DRYWALL	
2X6 STUD WALL WITH 5/8" DRYWALL	
CONCRETE WALL WITH 2X4 FURRED STUD AND 5/8" DRYWALL	
CONCRETE WALL WITH FLAT 2X4 AND 5/8" DRYWALL	

SQUARE FOOT TABULATION

FIRST FLOOR UNDER AC	2504 SQ.F
GARAGE	612 SQ.F
LANAI+FRONT PORCH (UNDER EYEBROW)	284 SQ.F
SECOND FLOOR UNDER AC	1586 SQ.F (63.4%)

FLOOR PLAN 2ND FLOOR

SCALE: 1/4"=1'-0"

PROPERTY ADDRESS:
13315 PROVENCE DRIVE
PALM BEACH GARDENS, FL

Gale James

MAY RESIDENTIAL

PALM BEACH GARDENS CONSTRUCTION

STATE OF FLORIDA
PHILLIP HERRINGTON
AR102594
REGISTERED ARCHITECT

Create Date : 08/15/2025

Scale: As Noted

A. 1.2